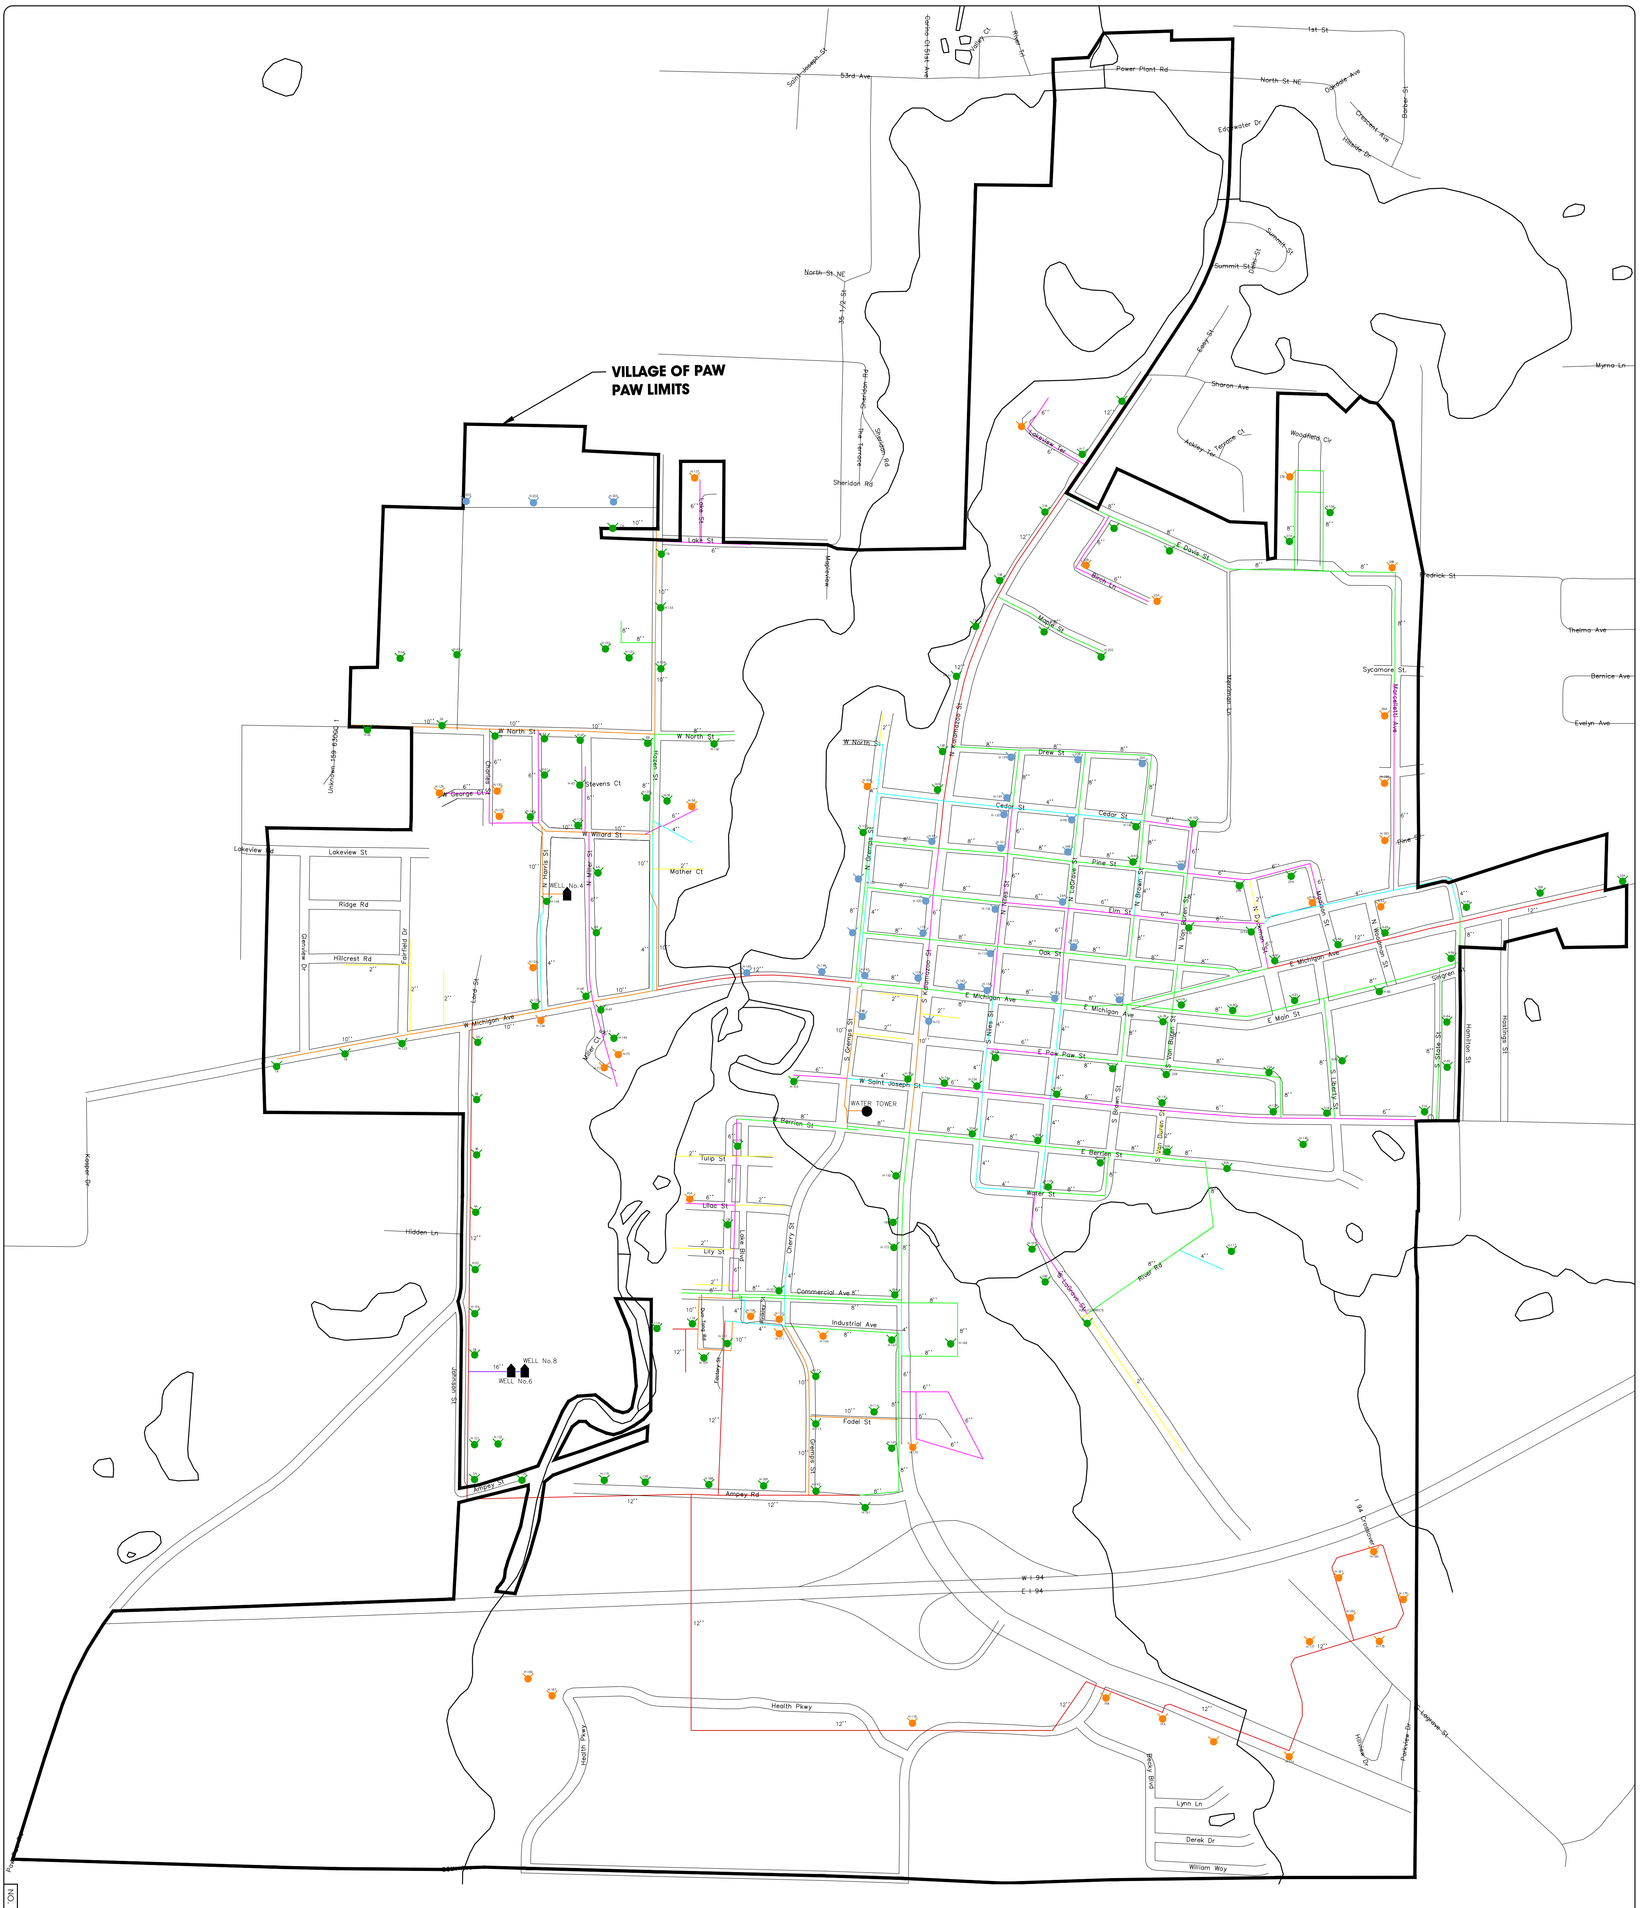

WATERMAIN LEGEND

- 2" WATER MAIN
- 4" WATER MAIN
- 6" WATER MAIN
- 8" WATER MAIN
- 10" WATER MAIN
- 12" WATER MAIN
- 16" WATER MAIN

HYDRANT LEGEND

- CLASS AA (1500 GPM OR MORE)
- CLASS A (1000 – 1499 GPM)
- CLASS B (500 – 999 GPM)
- CLASS C (LESS THAN 499 GPM)

GRAPHIC SCALE

500 0 250 500 1000 2000

(IN FEET)
1 inch = 500 ft.

NO.	REVISION DESCRIPTION:	BY:	DATE:

SHEET NO: 2 of 6

ACT JOB #: 14-0826

SCALE: HORZ: 1"=500' VERT: NA

WHEN COPY IS REDUCED, BE SURE SCALE IS NOT PLOTTED. SCALE(S) INDICATED AND GRAPHICS MAY NOT BE ACCURATE FOR ANY OTHER SIZES

SIGNATURE:

DATE:

SEAL

DATE: DECEMBER 2015

QA/QC REVIEW: CJC

PM REVIEW:

DESIGNED BY:

DRAWN BY: LMV

SHEET TITLE:

HYDRANT CLASSIFICATIONS

PROJECT:

PAW PAW WATER RELIABILITY STUDY

ABONMARCHE
Confidence By Design

95 West Main Street
Benton Harbor, MI. 49023
T 269.927.2295
F 269.927.1017

Manistee, MI
South Haven, MI
South Bend, IN
Portage, IN

Engineering
Architecture
Land Surveying
Marina/Waterfront
Community Planning
Landscape Architecture
Development Services

COPYRIGHT 2013 - ABONMARCHE CONSULTANTS, INC.